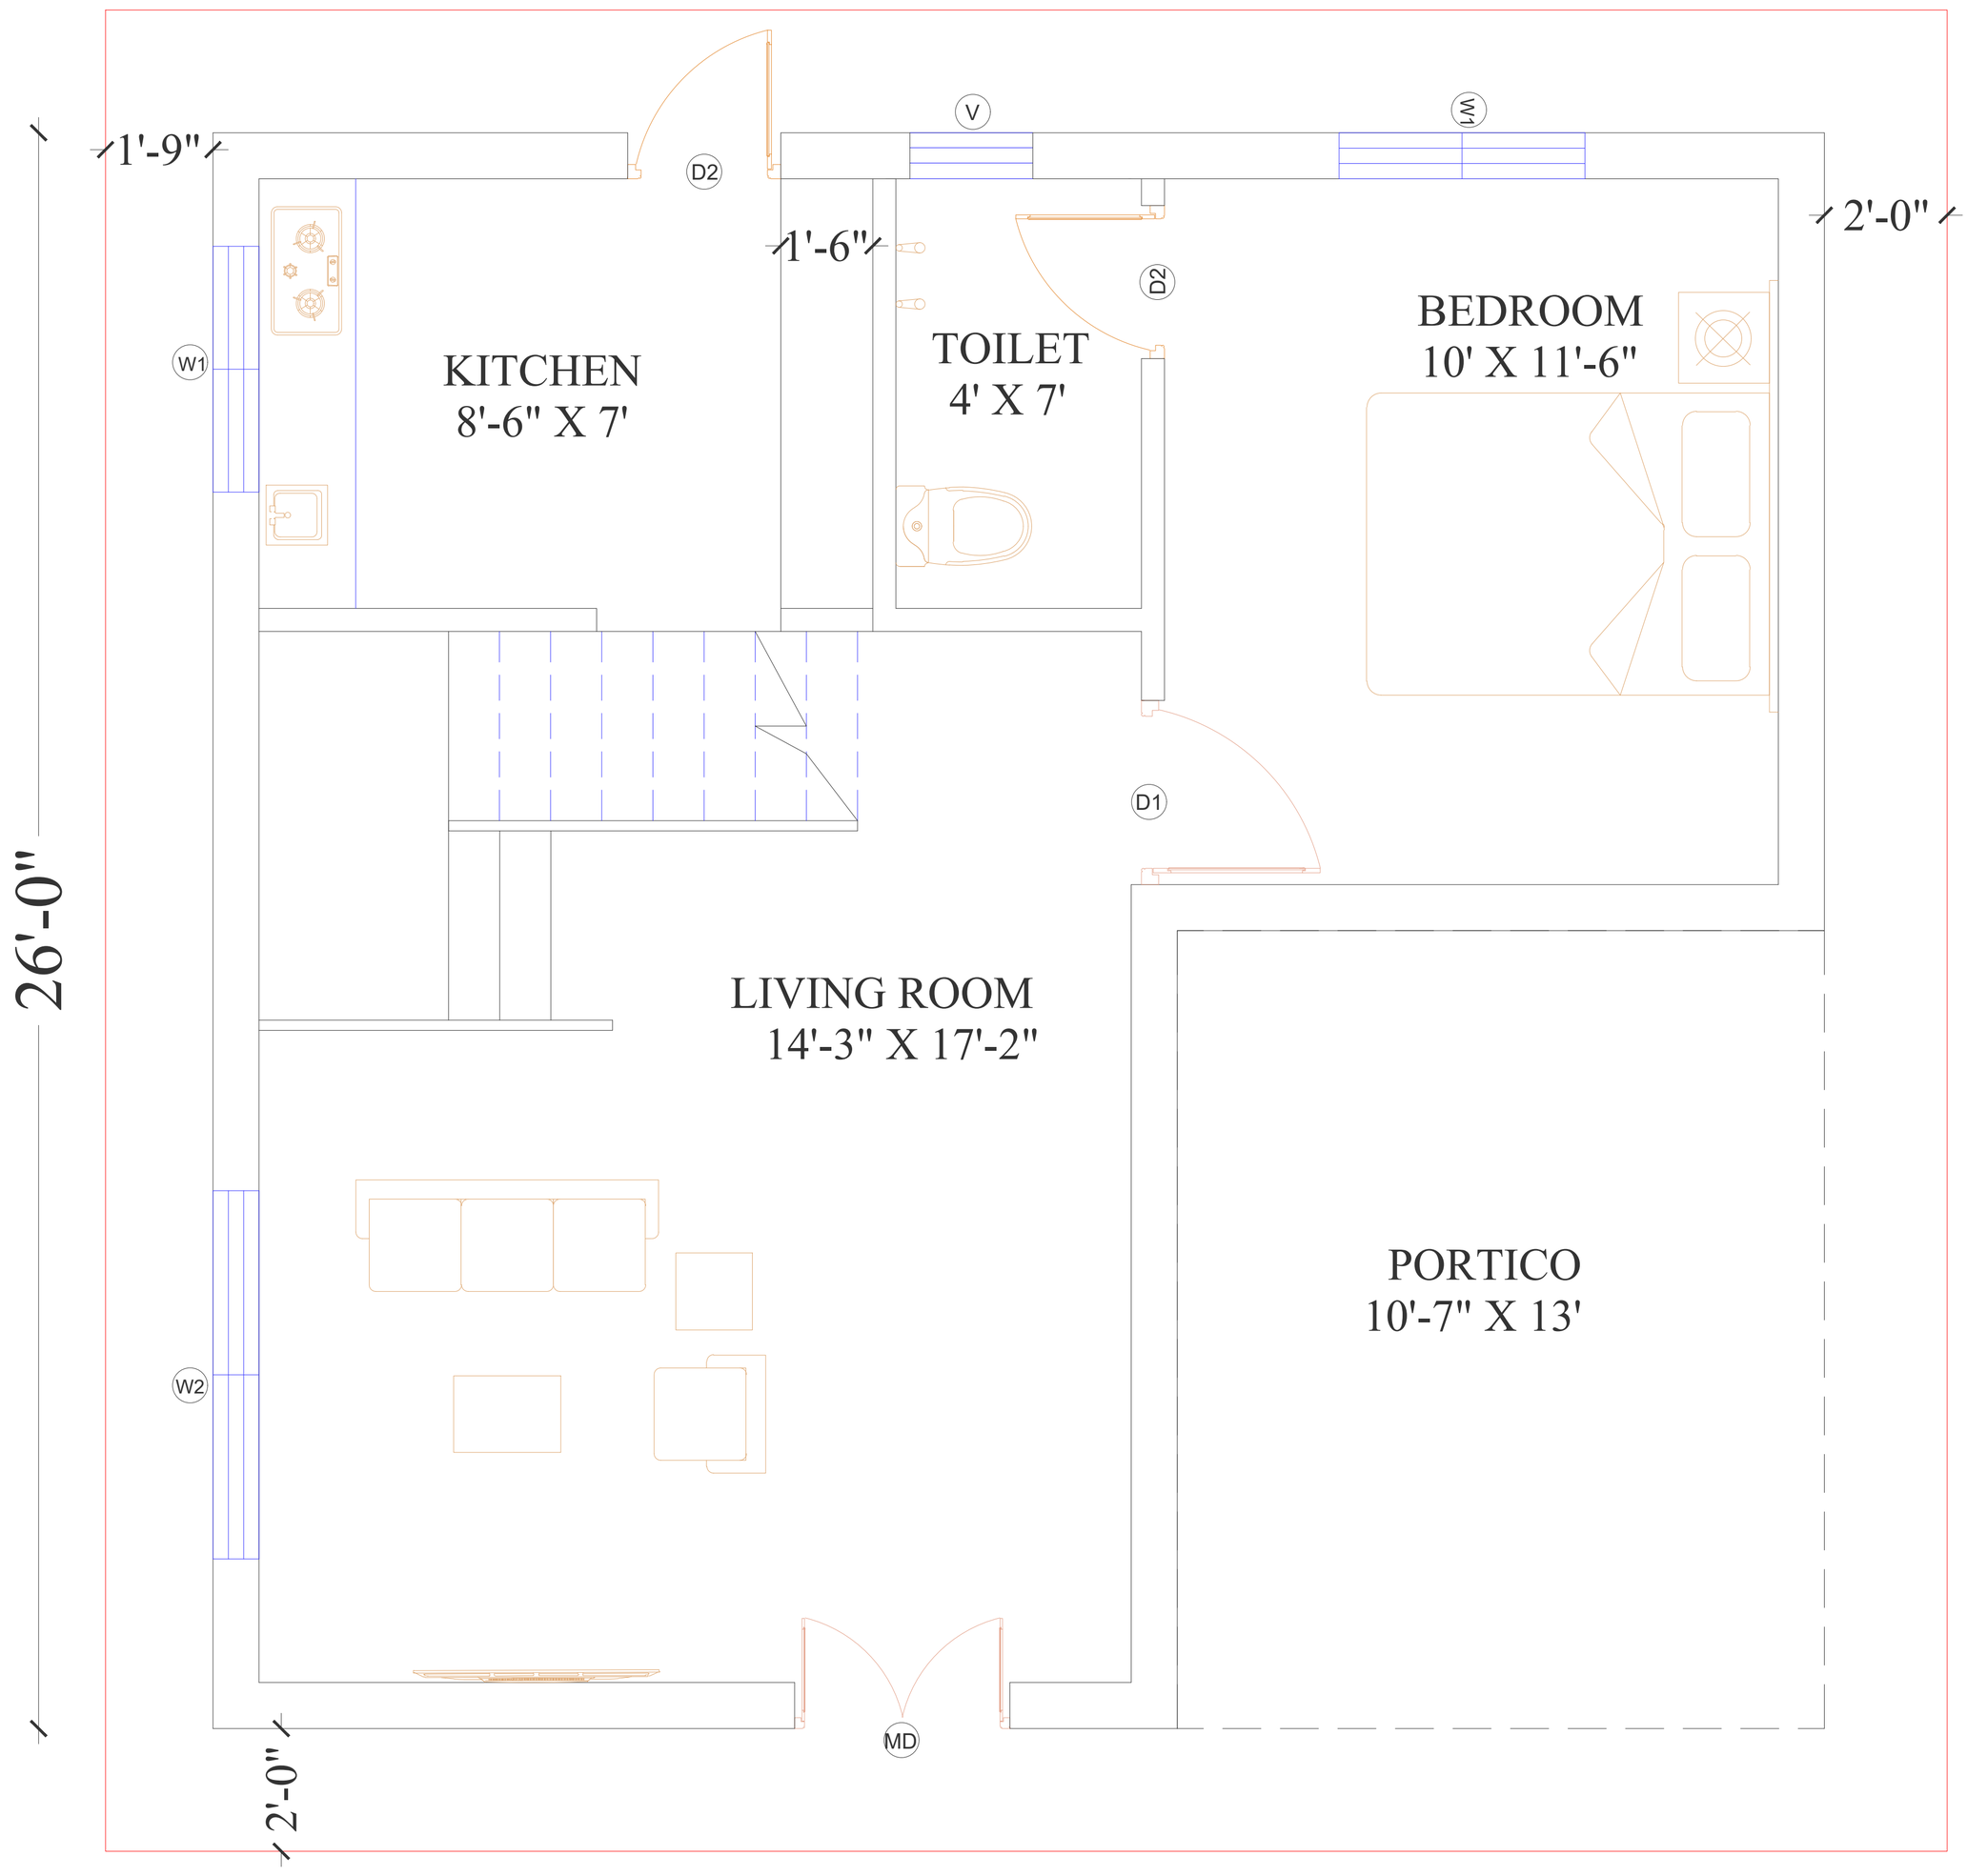

PROPOSED RESIDENCE AT SRI JANASAKTHI NAGAR	**GROUND FLOOR PLAN**	AK CONSTRUCTION & ARCHITECTS	NOTE : All Measurements Are in Feet And Inches.	D1-3'0"X7'0" D2-2'6"X7'0" W1-4'0"X4'0" W2-6'0"X6'0" V-2'0"X2'0"	S E W N
	Date : 04.10.2024	Er.**G.AJITHKUMAR BE.,** (CIVIL ENGINEER)	2bhk floor plan		
	Sheet No : WD01	Contact Num : 8148182975	Total area - 682.50sq ft		
		Ar.**AK.MOHANA PRIYA B.ARCH.,** (ARCHITECT)			